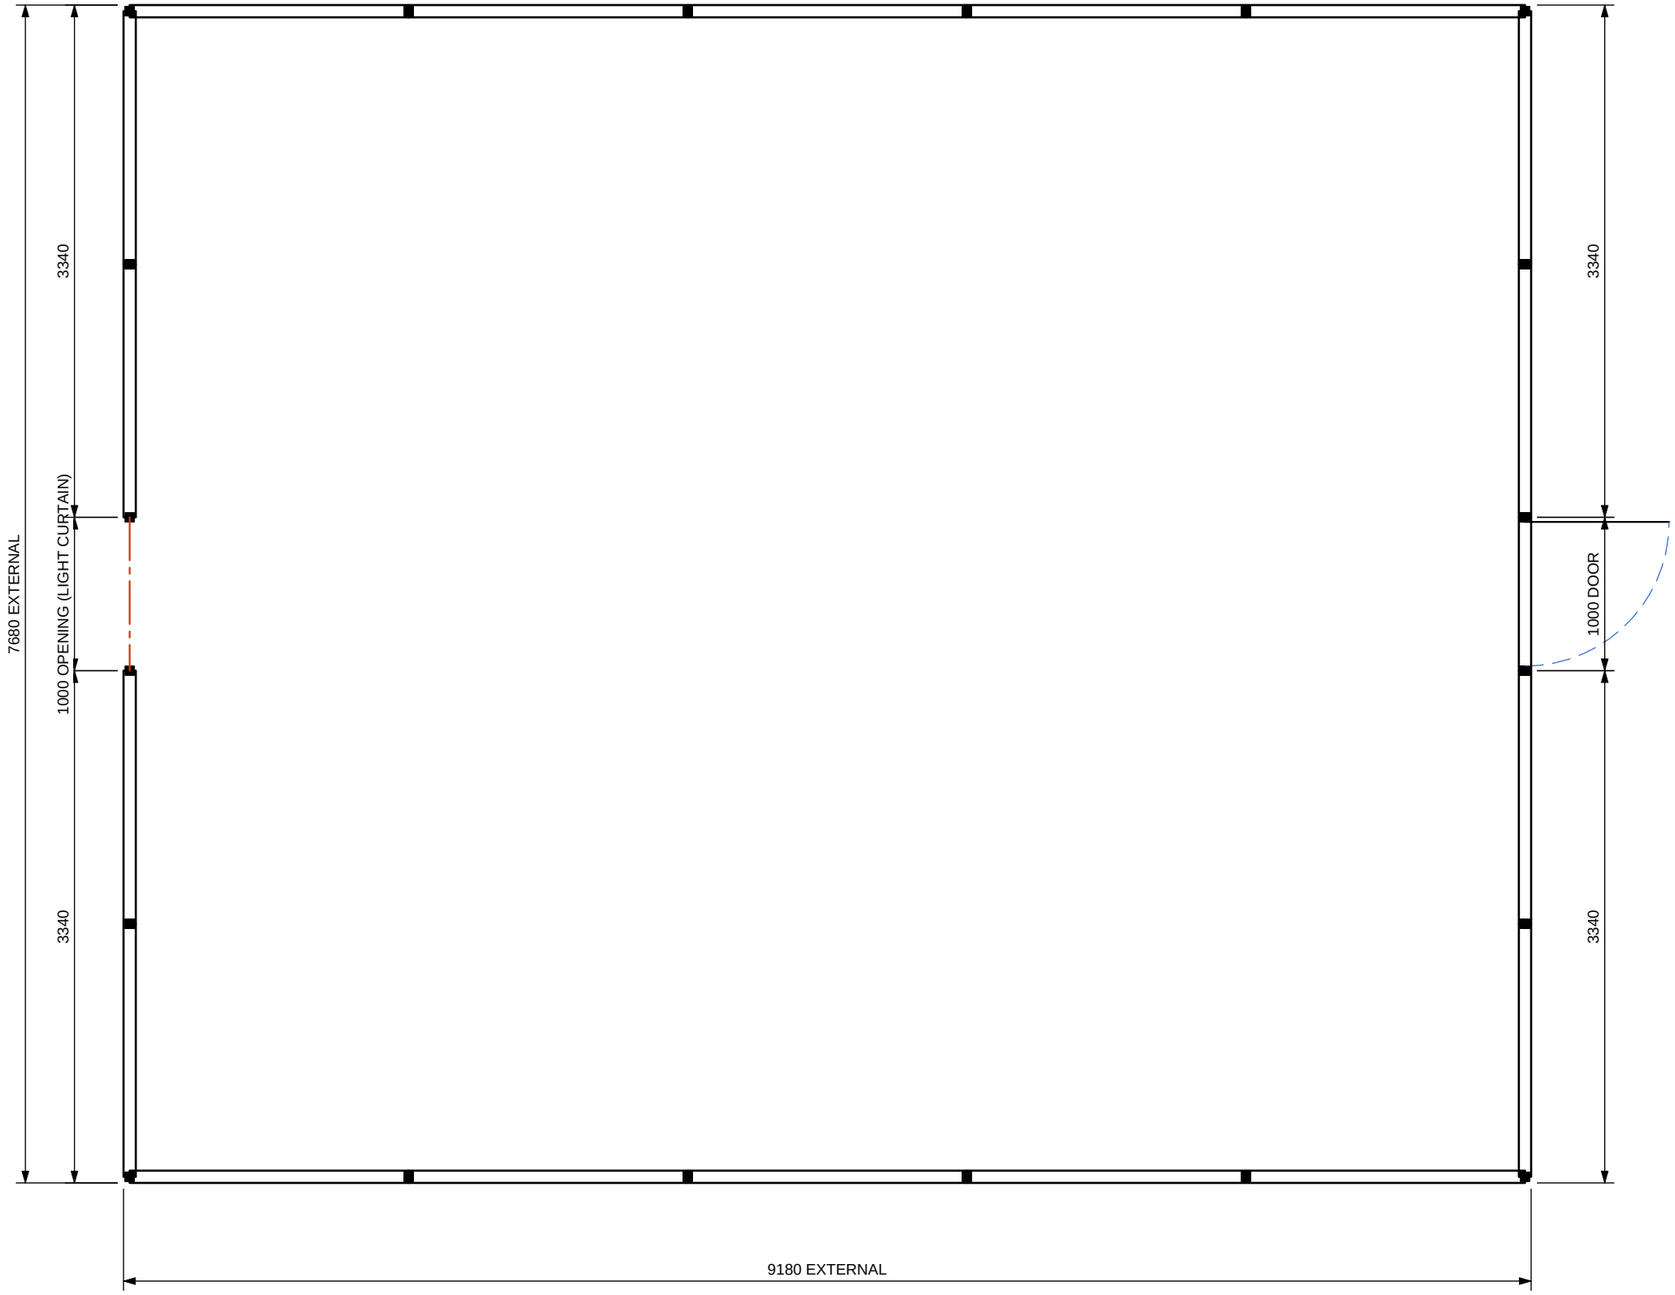


FENCING LAYOUT – FOR QUOTATION

1. All dimensions mm. Overall sizes are external.
2. Fence height 2200: 2050 mesh panel + 150 gap at floor.
3. OPENING = gap left in the fence (guarded by light curtains, supplied by others).
4. DOOR = door in the fence, width shown. Hinged doors drawn open with their swing.
5. Panel splits to suit supplier's standard sizes.

0 1000 2000 mm

SCALE 1:40 AT A3

PATH2 Robotics path2.io

CELL
Path2 sample cell

ROBOT
KUKA KR 210 R2700 extra

DATE	SCALE	SHEET
26 Nov 2026	**1:40 @ A3**	**1 of 1**

DRAWING
Fencing layout, plan view.

FENCING LAYOUT – FOR QUOTATION